Appendix 5

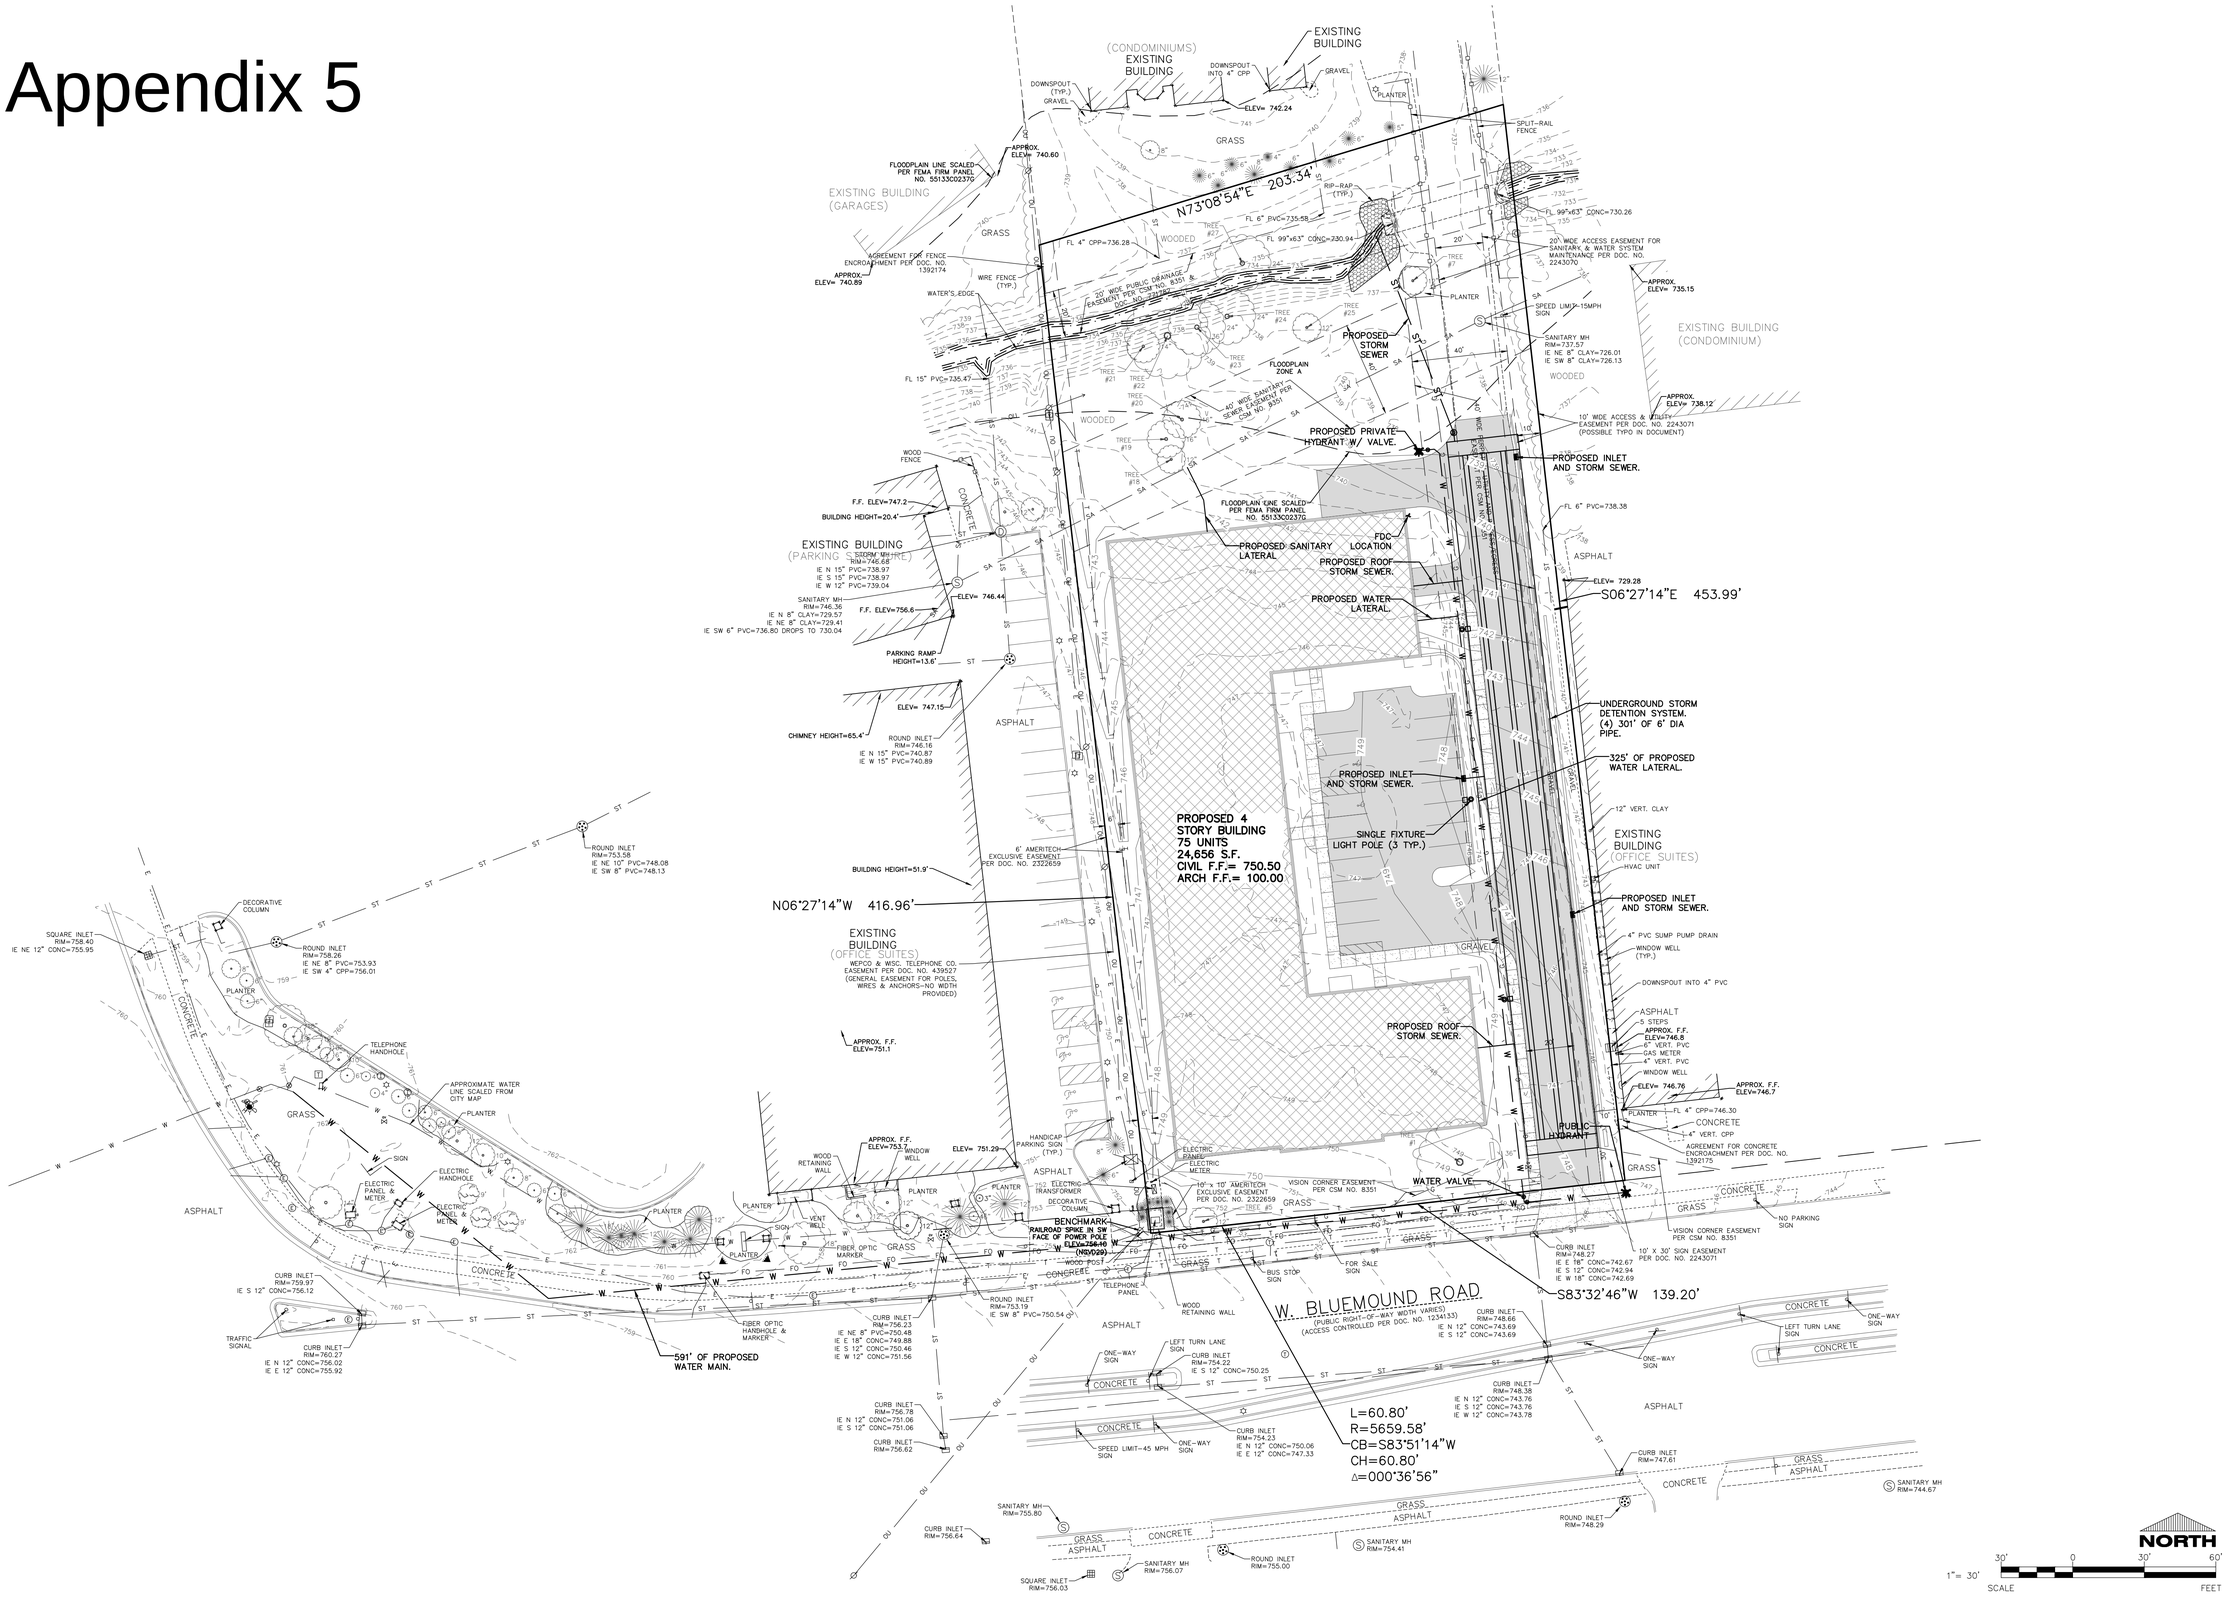

EXCEL
ARCHITECTS • ENGINEERS • SURVEYORS
100 CAMELOT DRIVE
FOND DU LAC, WI 54935
PHONE: (920) 926-9800
WWW.EXCELENGINEER.COM

PROJECT INFORMATION

PROJECT NUMBER 1818280

PROPOSED DEVELOPMENT FOR:
ELM GROVE HEIGHTS
13040 W. BLUEMOUND ROAD • ELM GROVE, WI

PROFESSIONAL SEAL

PRELIMINARY DATES

DEC. 13, 2018

NOT FOR CONSTRUCTION

SHEET INFORMATION

STORMWATER MANAGEMENT AND UTILITY PLAN

SHEET NUMBER

C1.4

2018 © EXCEL ENGINEERING, INC.